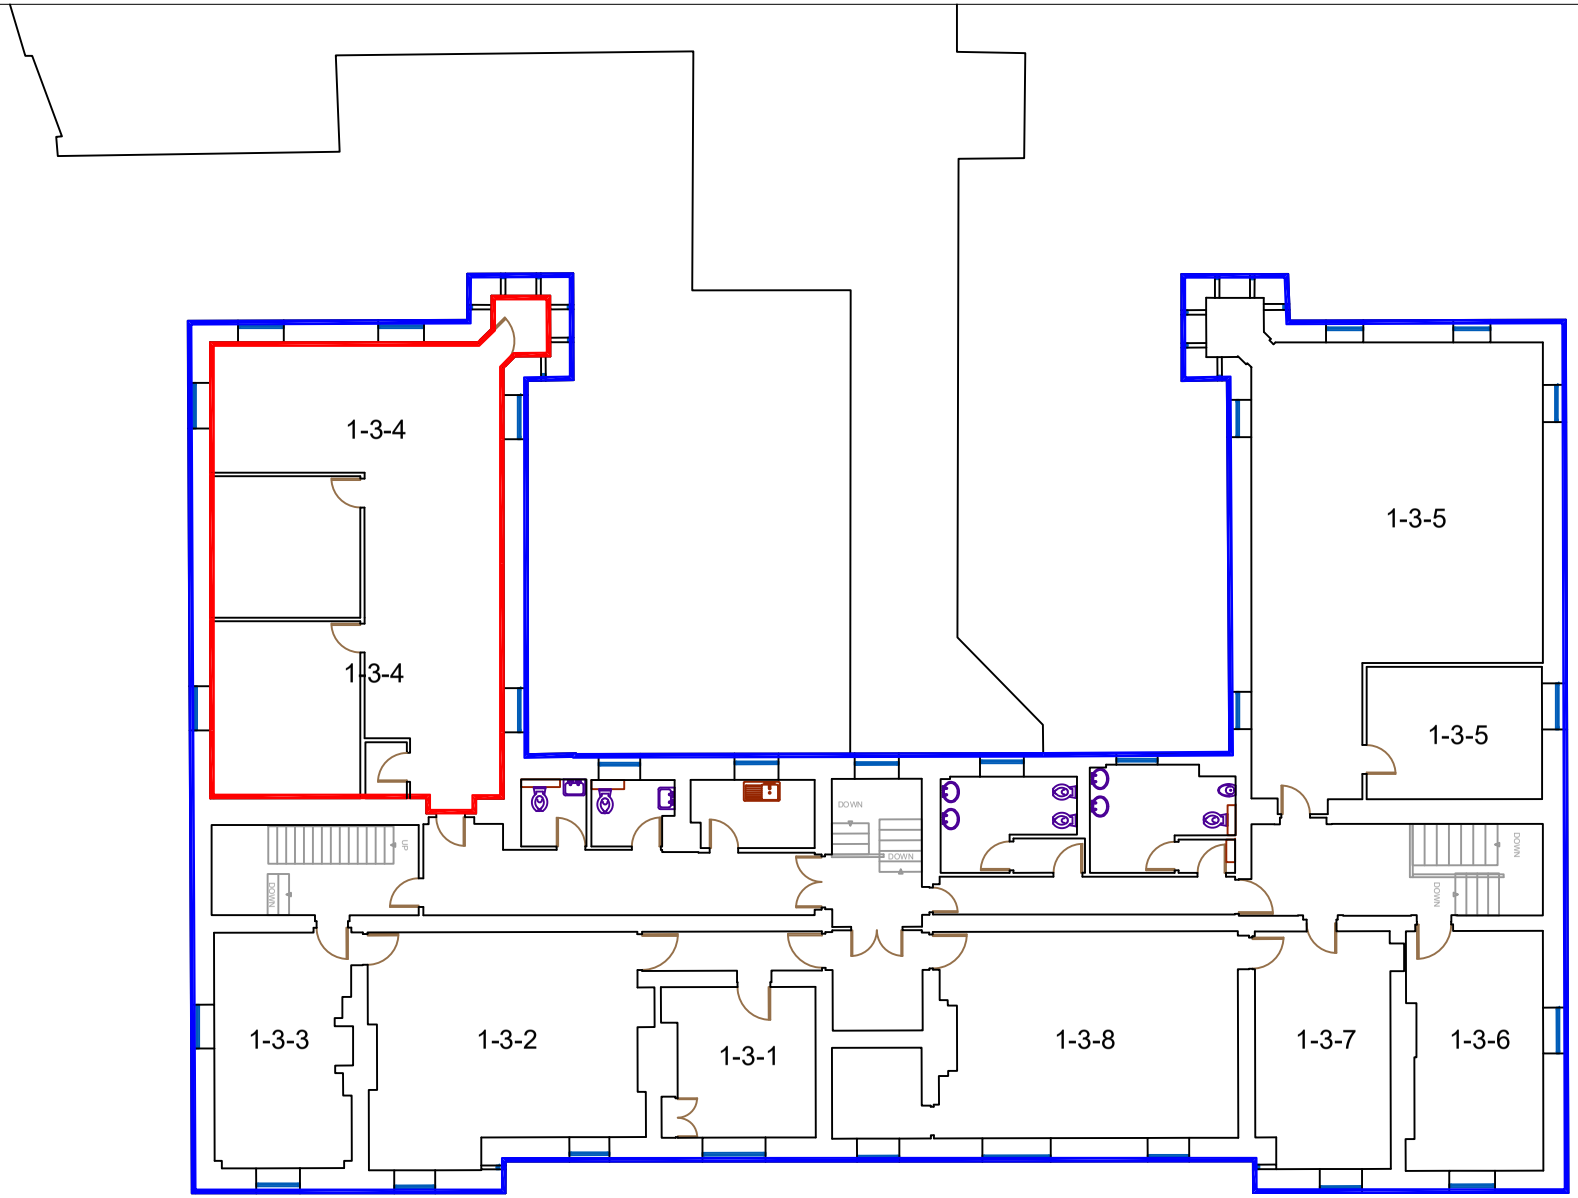

Lancashire County Council

ESTATES

GROWTH, ENVIRONMENT & TRANSPORT

PROJECT TITLE: LANCASTER WHITE CROSS IND EST		PROJECT No.	
DRAWING TITLE: THE BARRACKS - OFFICE 1-3-4 FOR ID PURPOSES ONLY	SCALE @ A4: 1:200	DRAWN BY: LJL	CHECKED: / DATE: 30.04.26
DRAWING No.	SHEET No.	REVISION: v1.1	

No.	DATE:	AMENDMENT DETAILS:	DRN:	CHK:
v1.1	30.04.26	add door to 1-3-4 cupboard	LJL	LC

REVISIONS